M.C. SCHAFF AND ASSOCIATES, INC.

1 inch = 300 feet

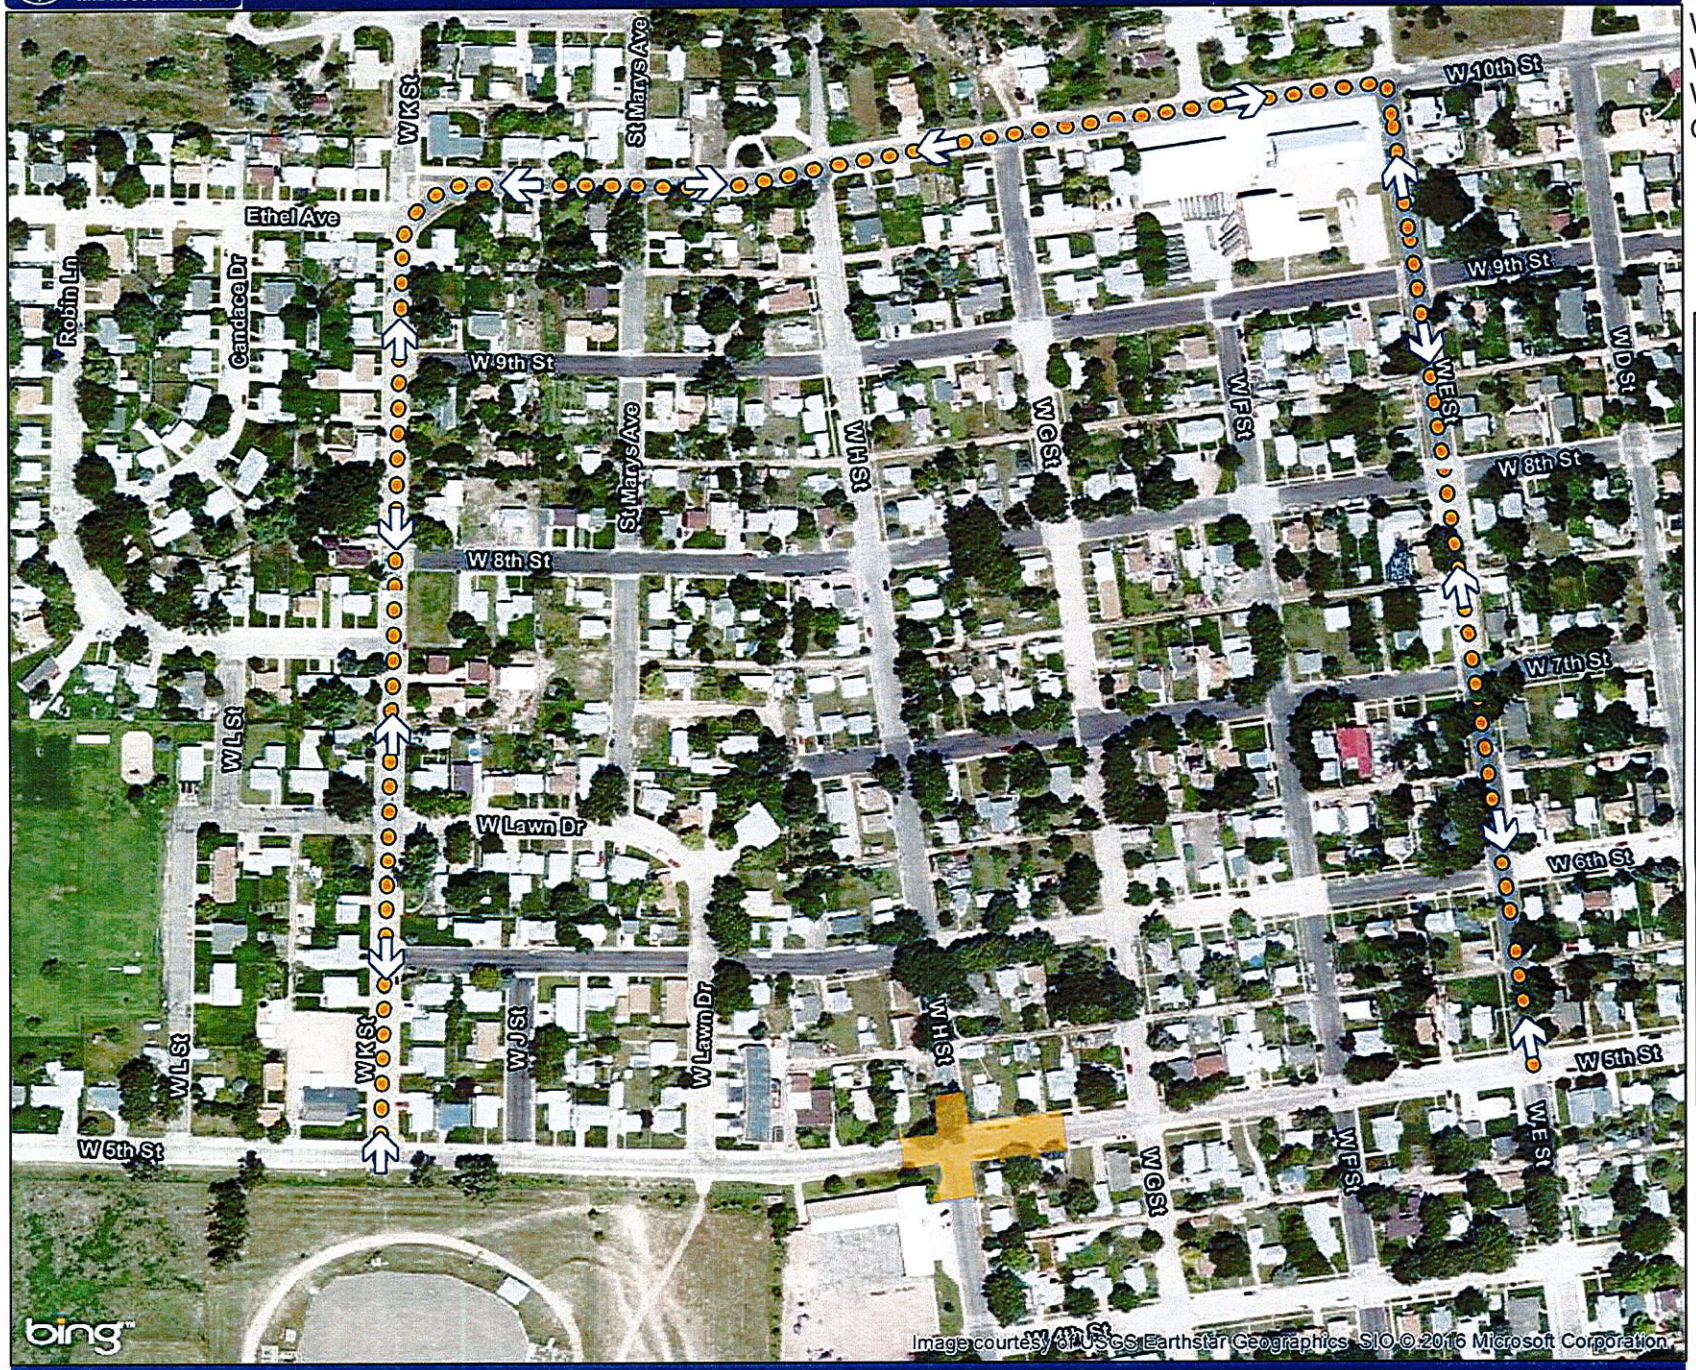

Phase 2
Detour Route
W 5th Street
West K—
W 10th St—West E
Ogallala, NE

Phase 2 Detour

Phase 2

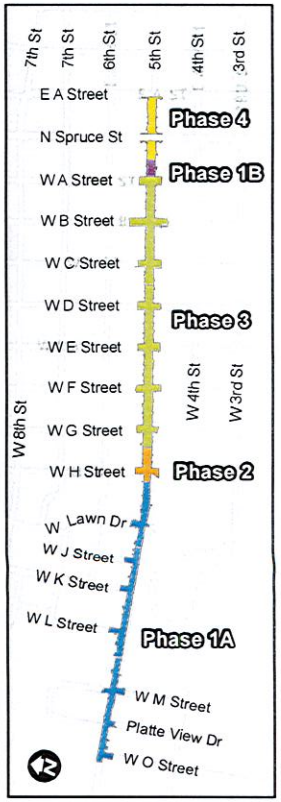

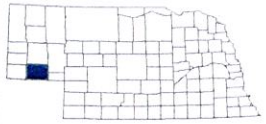

M.C. SCHAFF
& ASSOCIATES, INC
818 S BELTLINE HWY E
SCOTTSBLUFF NE 69361

Path: G:\Jobs\RM120404-00 URB-6850(1), CN 61552, Ogallala 5th Street to East A\GIS\Detour maps\W 5th Street - Phase 2 Detour.mxd

Date: 4/18/2016

M.C. SCHAFF AND ASSOCIATES, INC.

1 inch = 350 feet

Phase 3
Detour Route
W 5th Street
West H—East A
N Spruce—West H
Both via US 30
Ogallala, NE

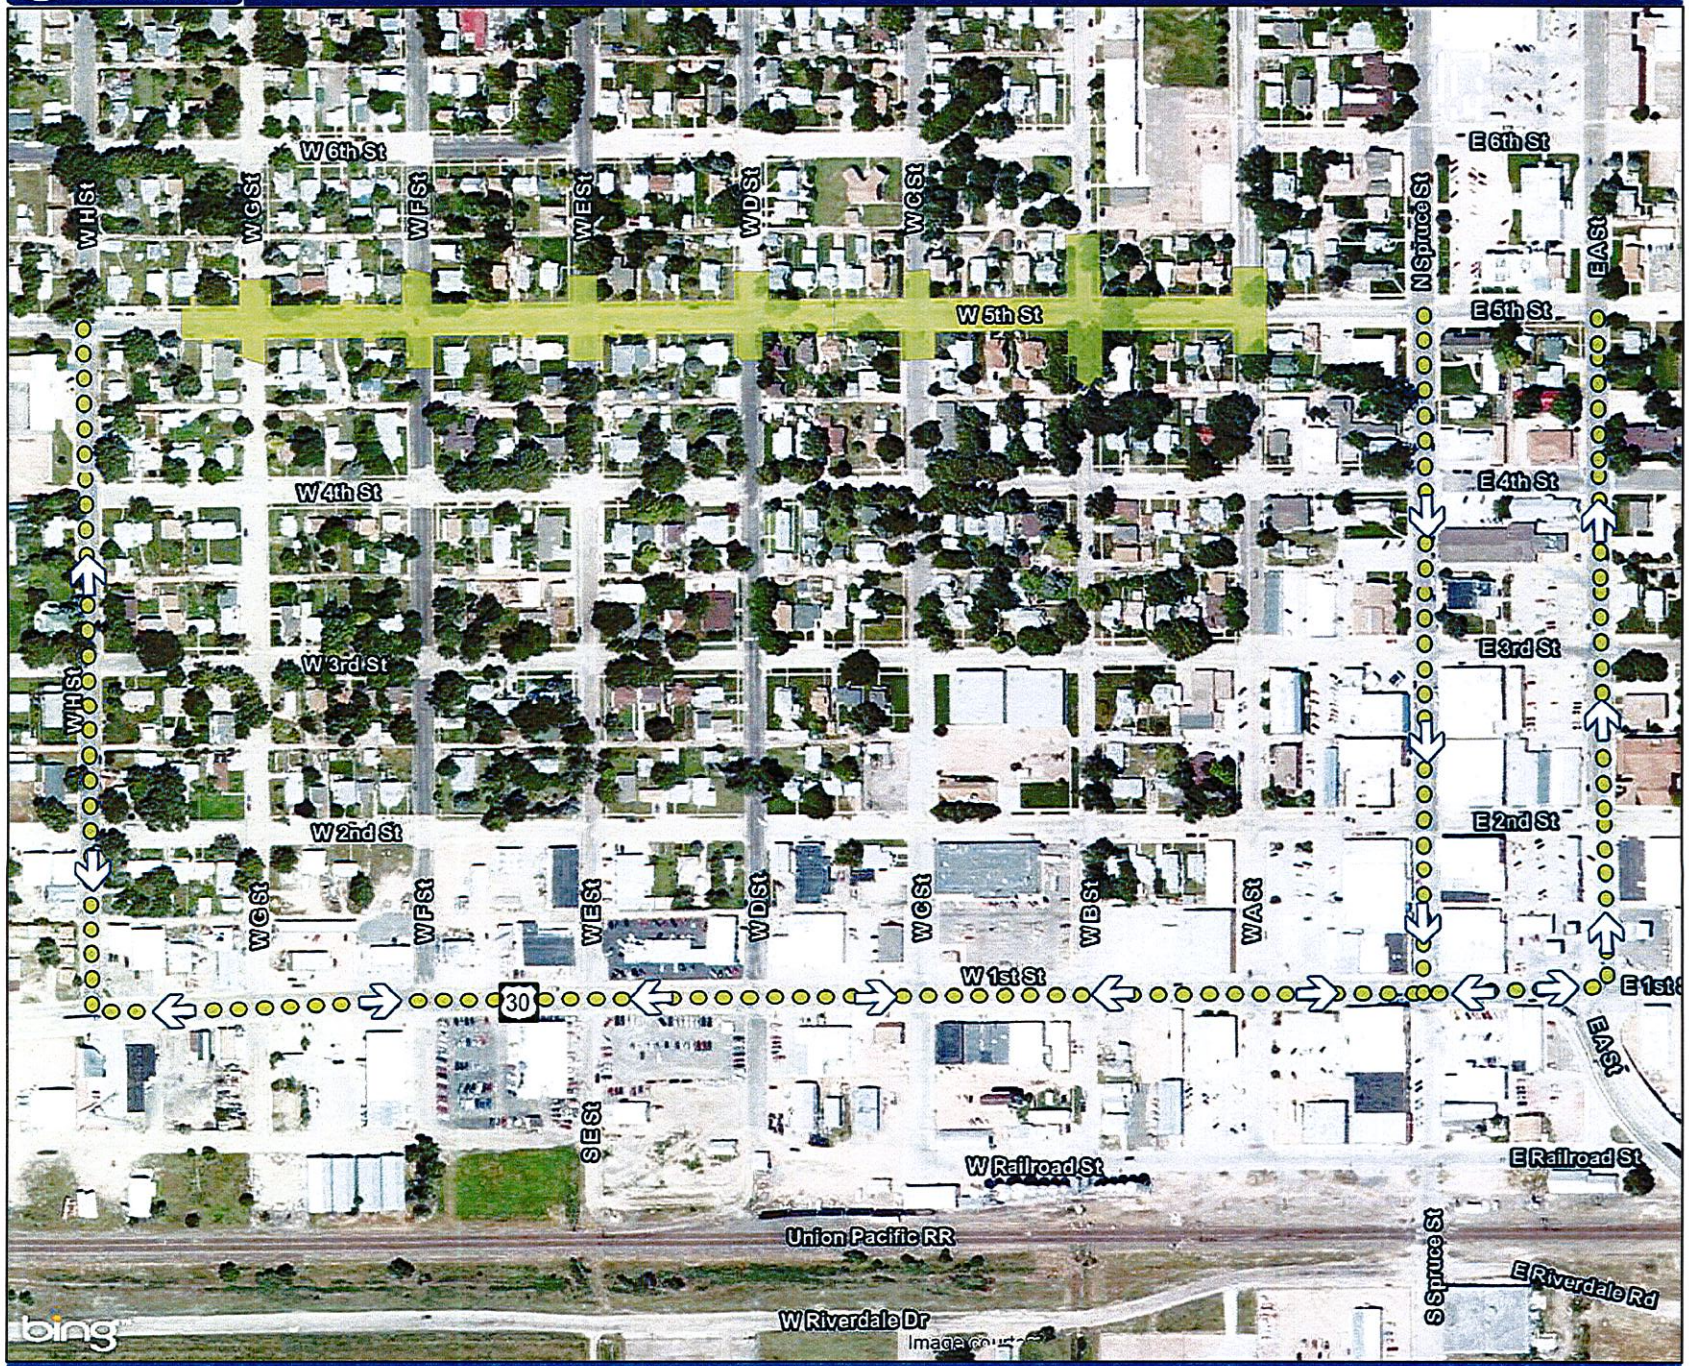

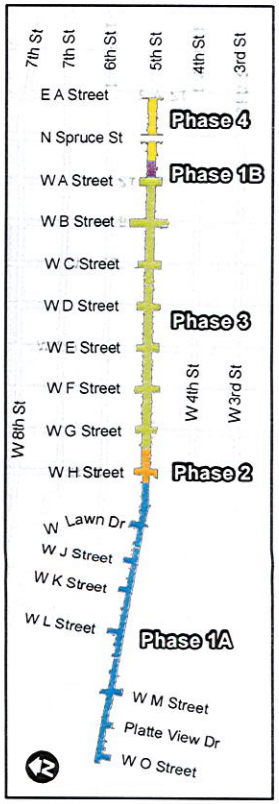

Phase 3 Detour

Phase 3

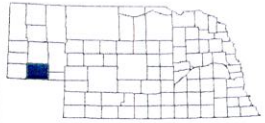

M.C. SCHAFF
& ASSOCIATES, INC
818 S BELTLINE HWY E
SCOTTSBLUFF NE 69361

Path: G:\Jobs\RM120404-00 URB-6850(1), CN 61552, Ogallala 5th Street to East A\GIS\Detour maps\W 5th Street - Phase 3 Detour.mxd

Date: 4/18/2016

M.C. SCHAFF AND ASSOCIATES, INC.

1 inch = 150 feet

Phase 4
Detour Route
W 5th Street
West A—N Spruce
East A—West A
Both via West 6th
Ogallala, NE

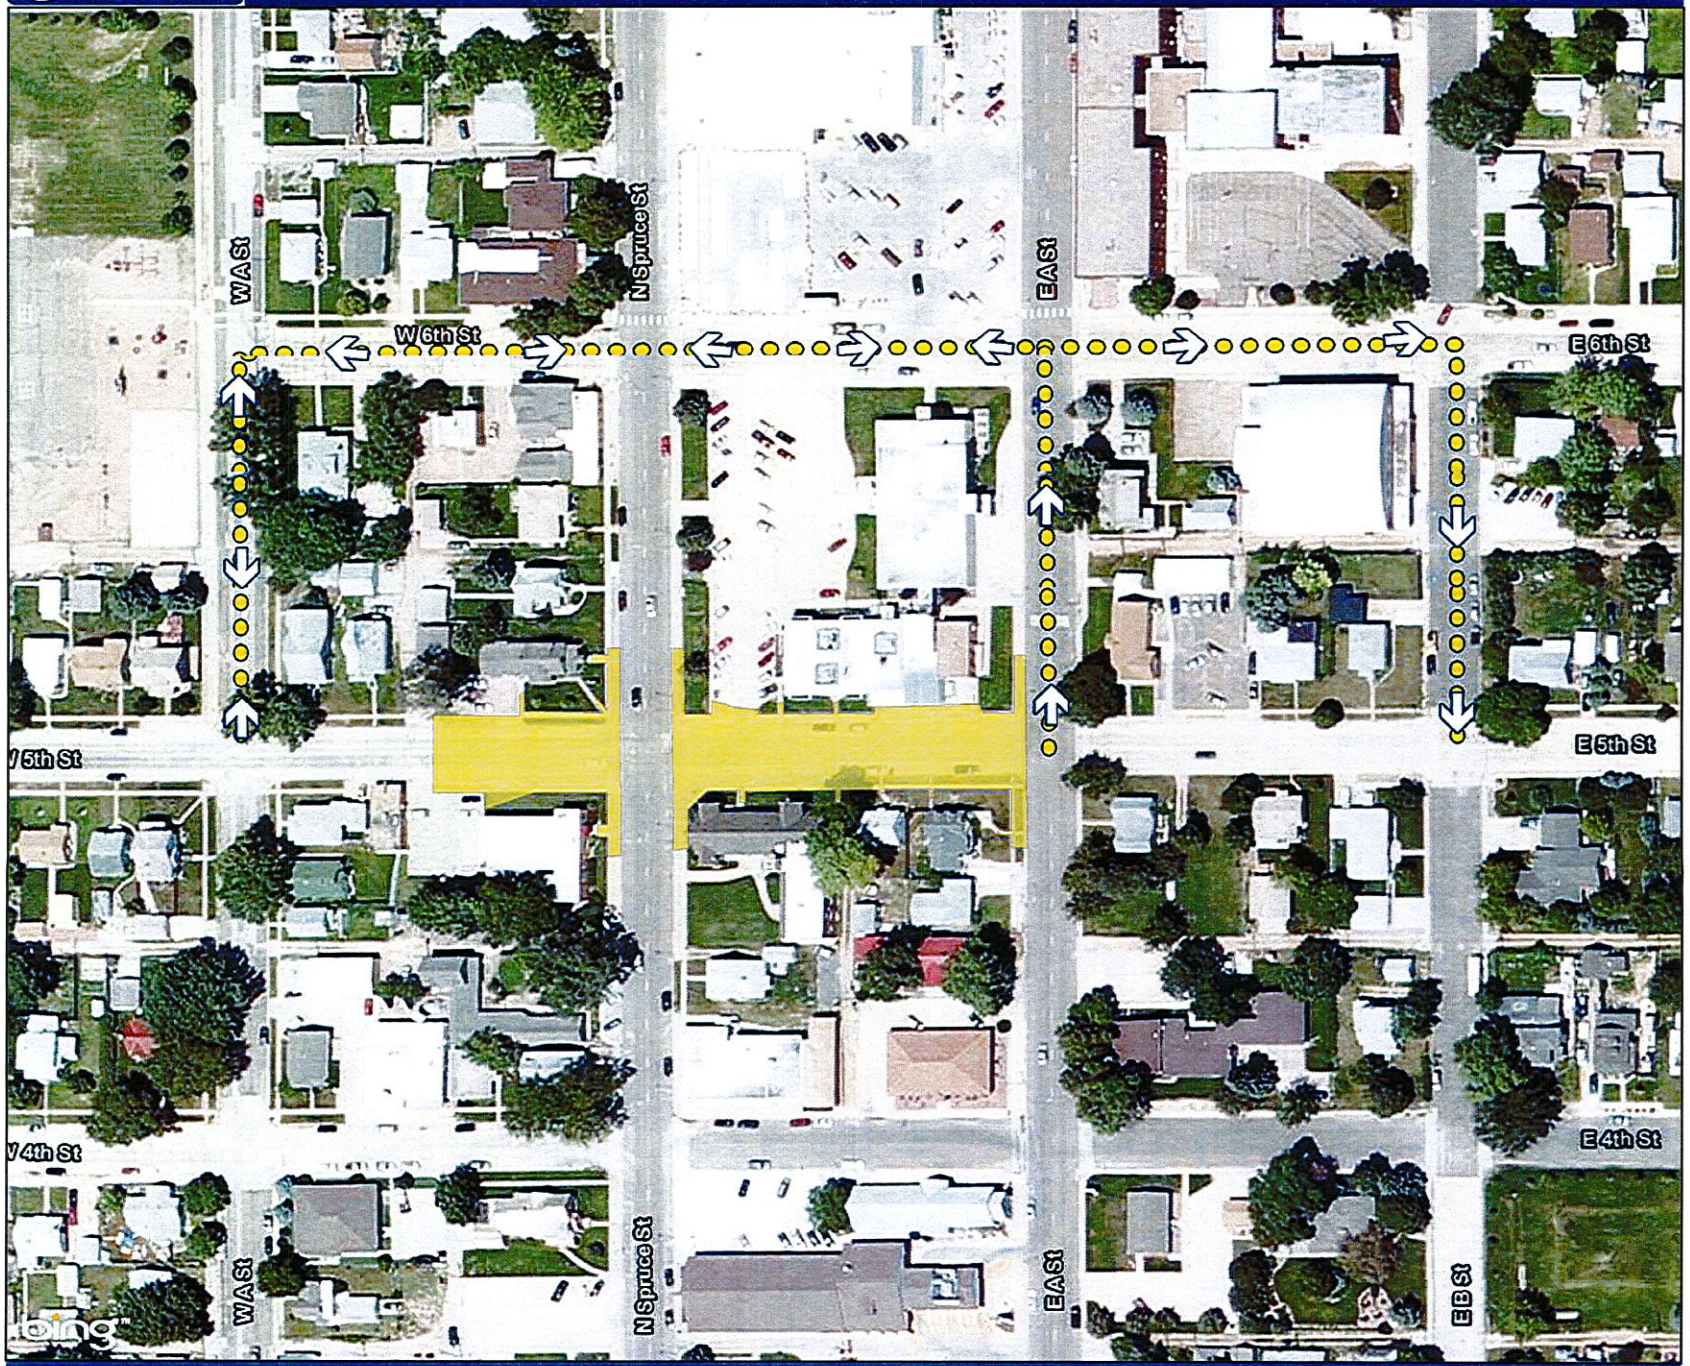

Phase 4 Detour

Phase 4

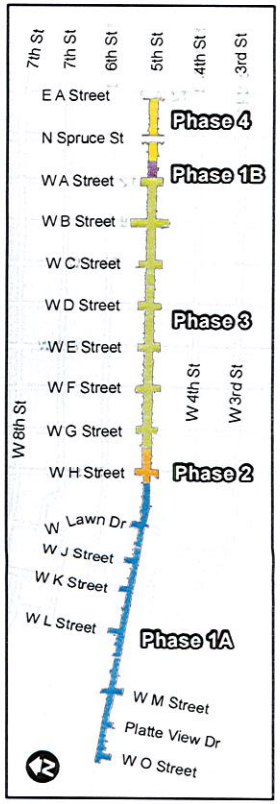

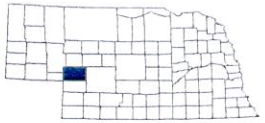

Path: G:\Jobs\RM120404-00 URB-6850(1), CN 61552, Ogallala 5th Street to East A\GIS\Detour maps\W 5th Street - Phase 4 Detour.mxd

Date: 4/18/2016

M.C. SCHAFF
& ASSOCIATES, INC
818 S BELTLINE HWY E
SCOTTSBLUFF NE 69361